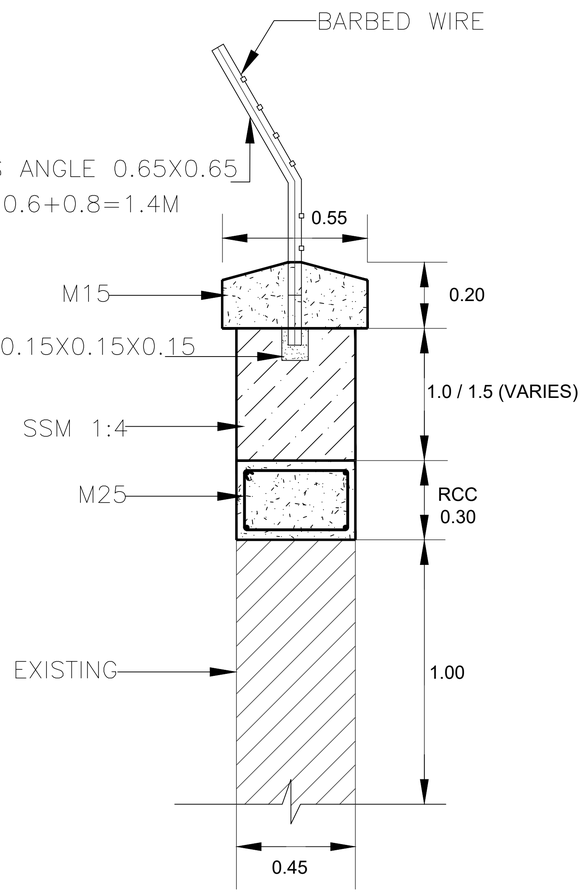

TYPICAL COMPOUND WALL

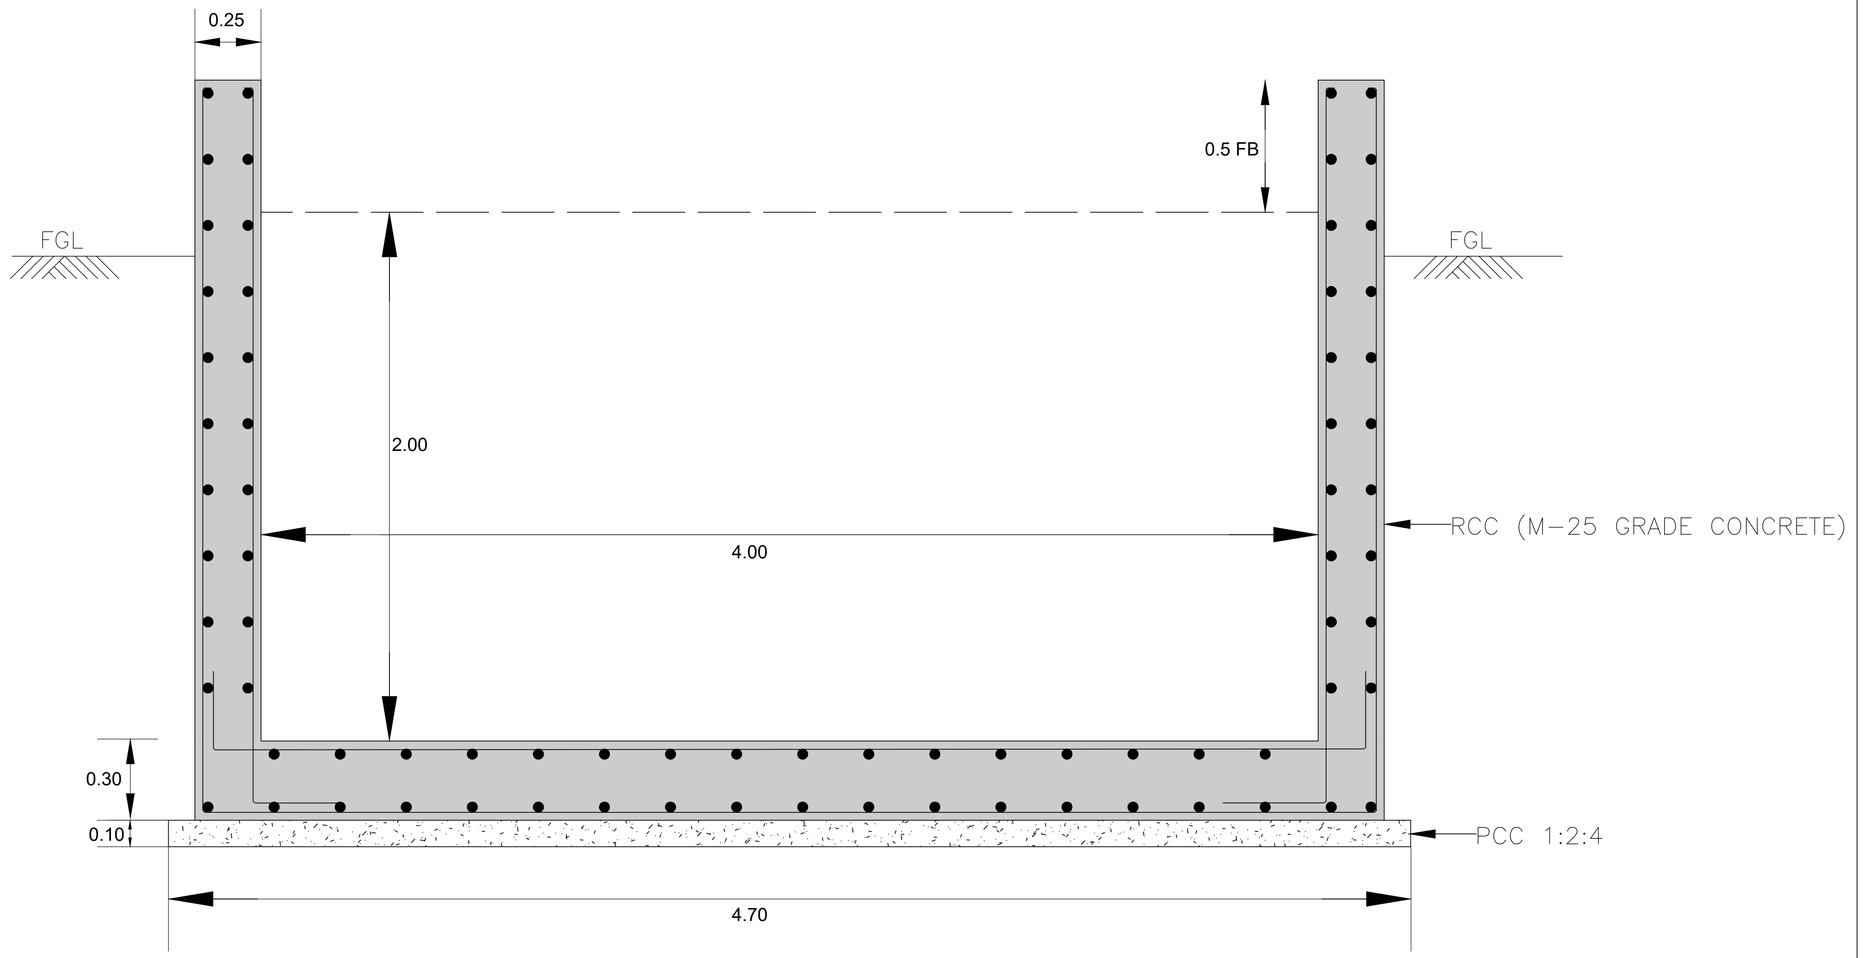

CROSS SECTION OF RCC DRAIN

NAME OF WORK:-

CONSTRUCTION OF 10MLD SEWAGE TREATMENT PLANT AT SMV LAYOUT, KOMMAGHATTA

TYPICAL CROSS SECTION OF COMPOUND WALL AND STORM WATER DRAIN